

| | |
|---|---|
| QTY: 2 REF: 2702<br>Start of temporary diversion route (ahead) | Diversion |
| QTY: 4 REF: 573<br>Direction to hazard (variant) | |
| QTY: 8 REF: 7010-1<br>Nature of temporary hazard ahead - Road Ahead Closed | ROAD AHEAD CLOSED |
| QTY: 4 REF: 7001<br>Road works ahead | |
| QTY: 2 REF: 2703<br>Direction of temporary diversion route from junction ahead (left) | Diverted traffic |
| QTY: 3 REF: 2703<br>Direction of temporary diversion route from junction ahead (right) | Diverted traffic |
| QTY: 1 REF: 2706<br>Roundabout ahead leading to temporary diversion route (right) | Diverted traffic |
| QTY: 4 REF: 2703<br>Direction of temporary diversion route from junction ahead (ahead) | Diverted traffic |
| QTY: 1 REF: 2702<br>Start of temporary diversion route (left) | Diversion |
| QTY: 2 REF: 2702<br>Start of temporary diversion route (right) | Diversion |
| QTY: 2 REF: 7010-1<br>Nature of temporary hazard ahead - Road Closed | ROAD CLOSED |
| QTY: 2<br>Advanced Warning | Road Closed Here (Times & Dates) Signs Installed & Minimum 7 Days Prior To Works |
| QTY: 1<br>Access Only | ACCESS ONLY |
| QTY: 2<br>Diversion Ends | Diversion ends |

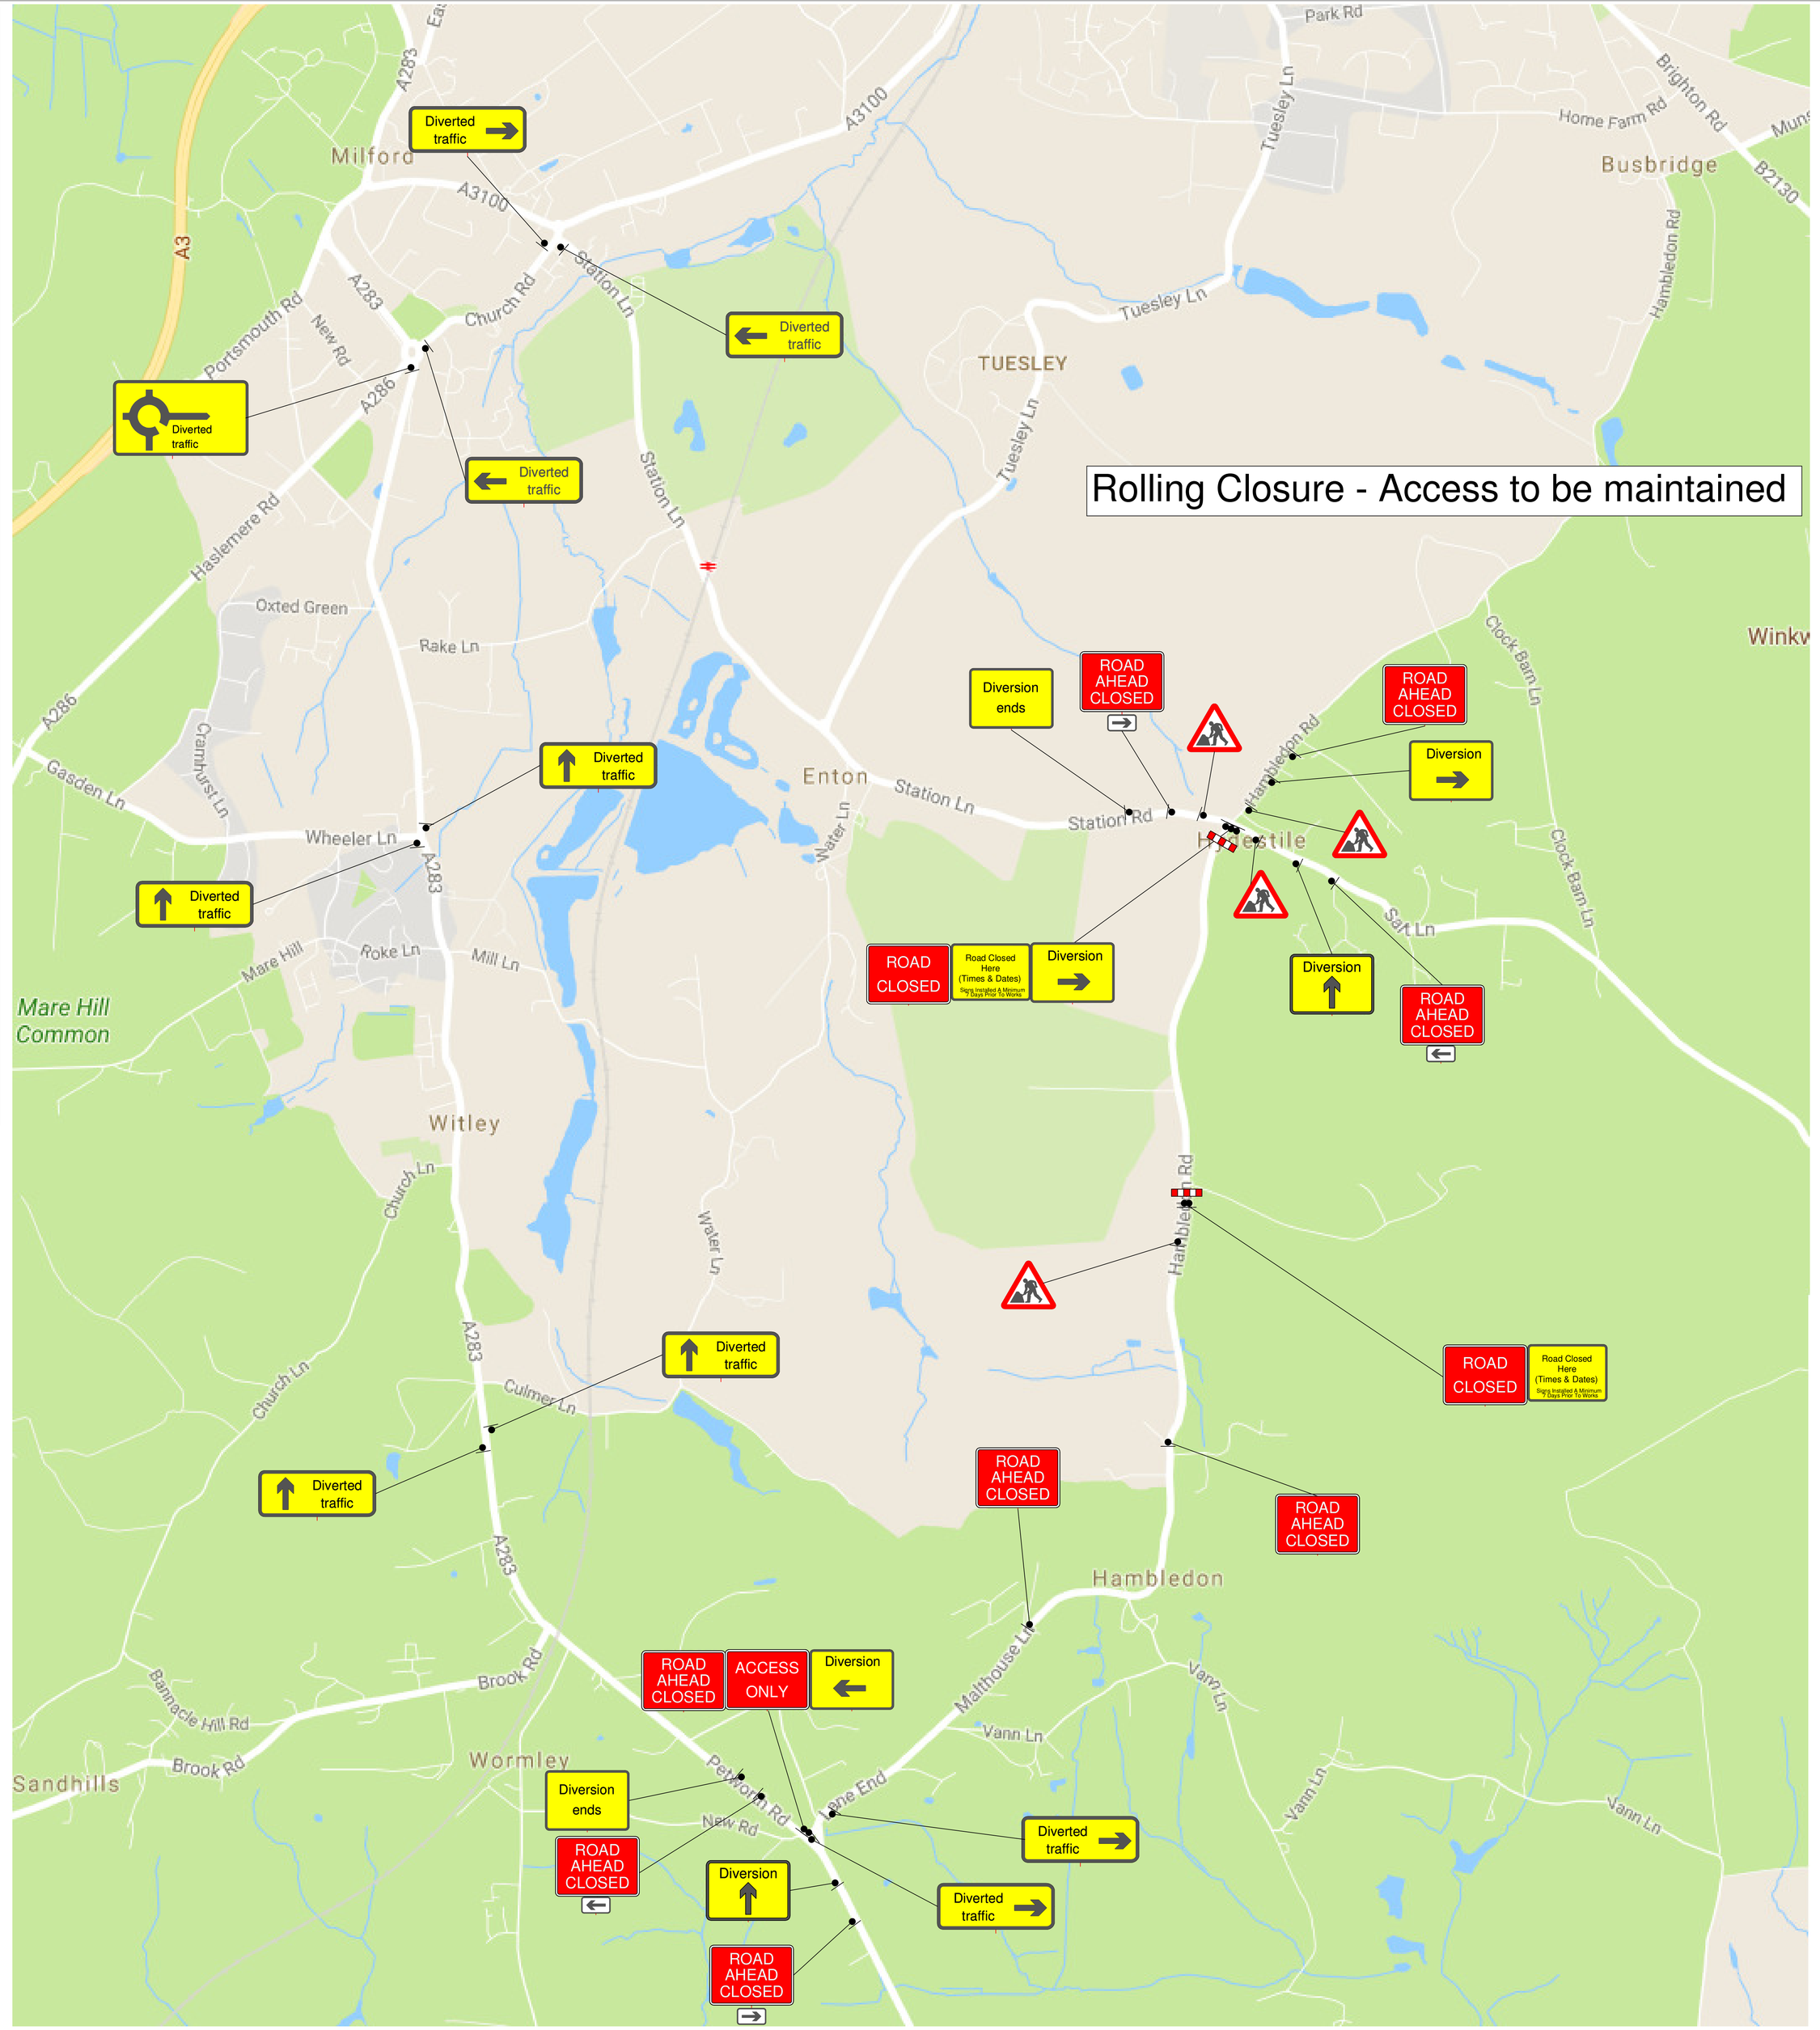

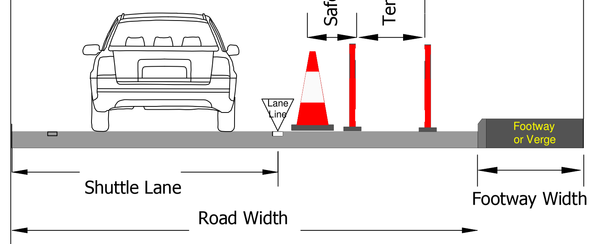

Centurion Traffic Management
3B, Haigh Park Road
Stourton
Leeds
LS10 1RT

Tel: 0113 277 5360
E-mail: info@Centuriontraffic.com
www.Centuriontraffic.com


Date: 14-11-2017

Scheme: Hambledon Road, Godalming, GU8 4DF (Plan 2)

Traffic Management: Full Closure and Diversion

| Scale: | Drawn | Authorised / Approved |
|---|---|---|
| NTS | MA | MS |

Crown Copyright. All rights reserved.

Drawing Ref: MA-CTM-052

Drawings to be read in conjunction with relevant method statement and risk assessment.

Please check for amendments before use.

Unauthorised reproduction infringes Crown Copyright and may lead to prosecution or civil proceedings.

All works carried out will be in accordance with the safety at street works and road works a code of practice 2013