

Rolling Closure - Access to be maintained

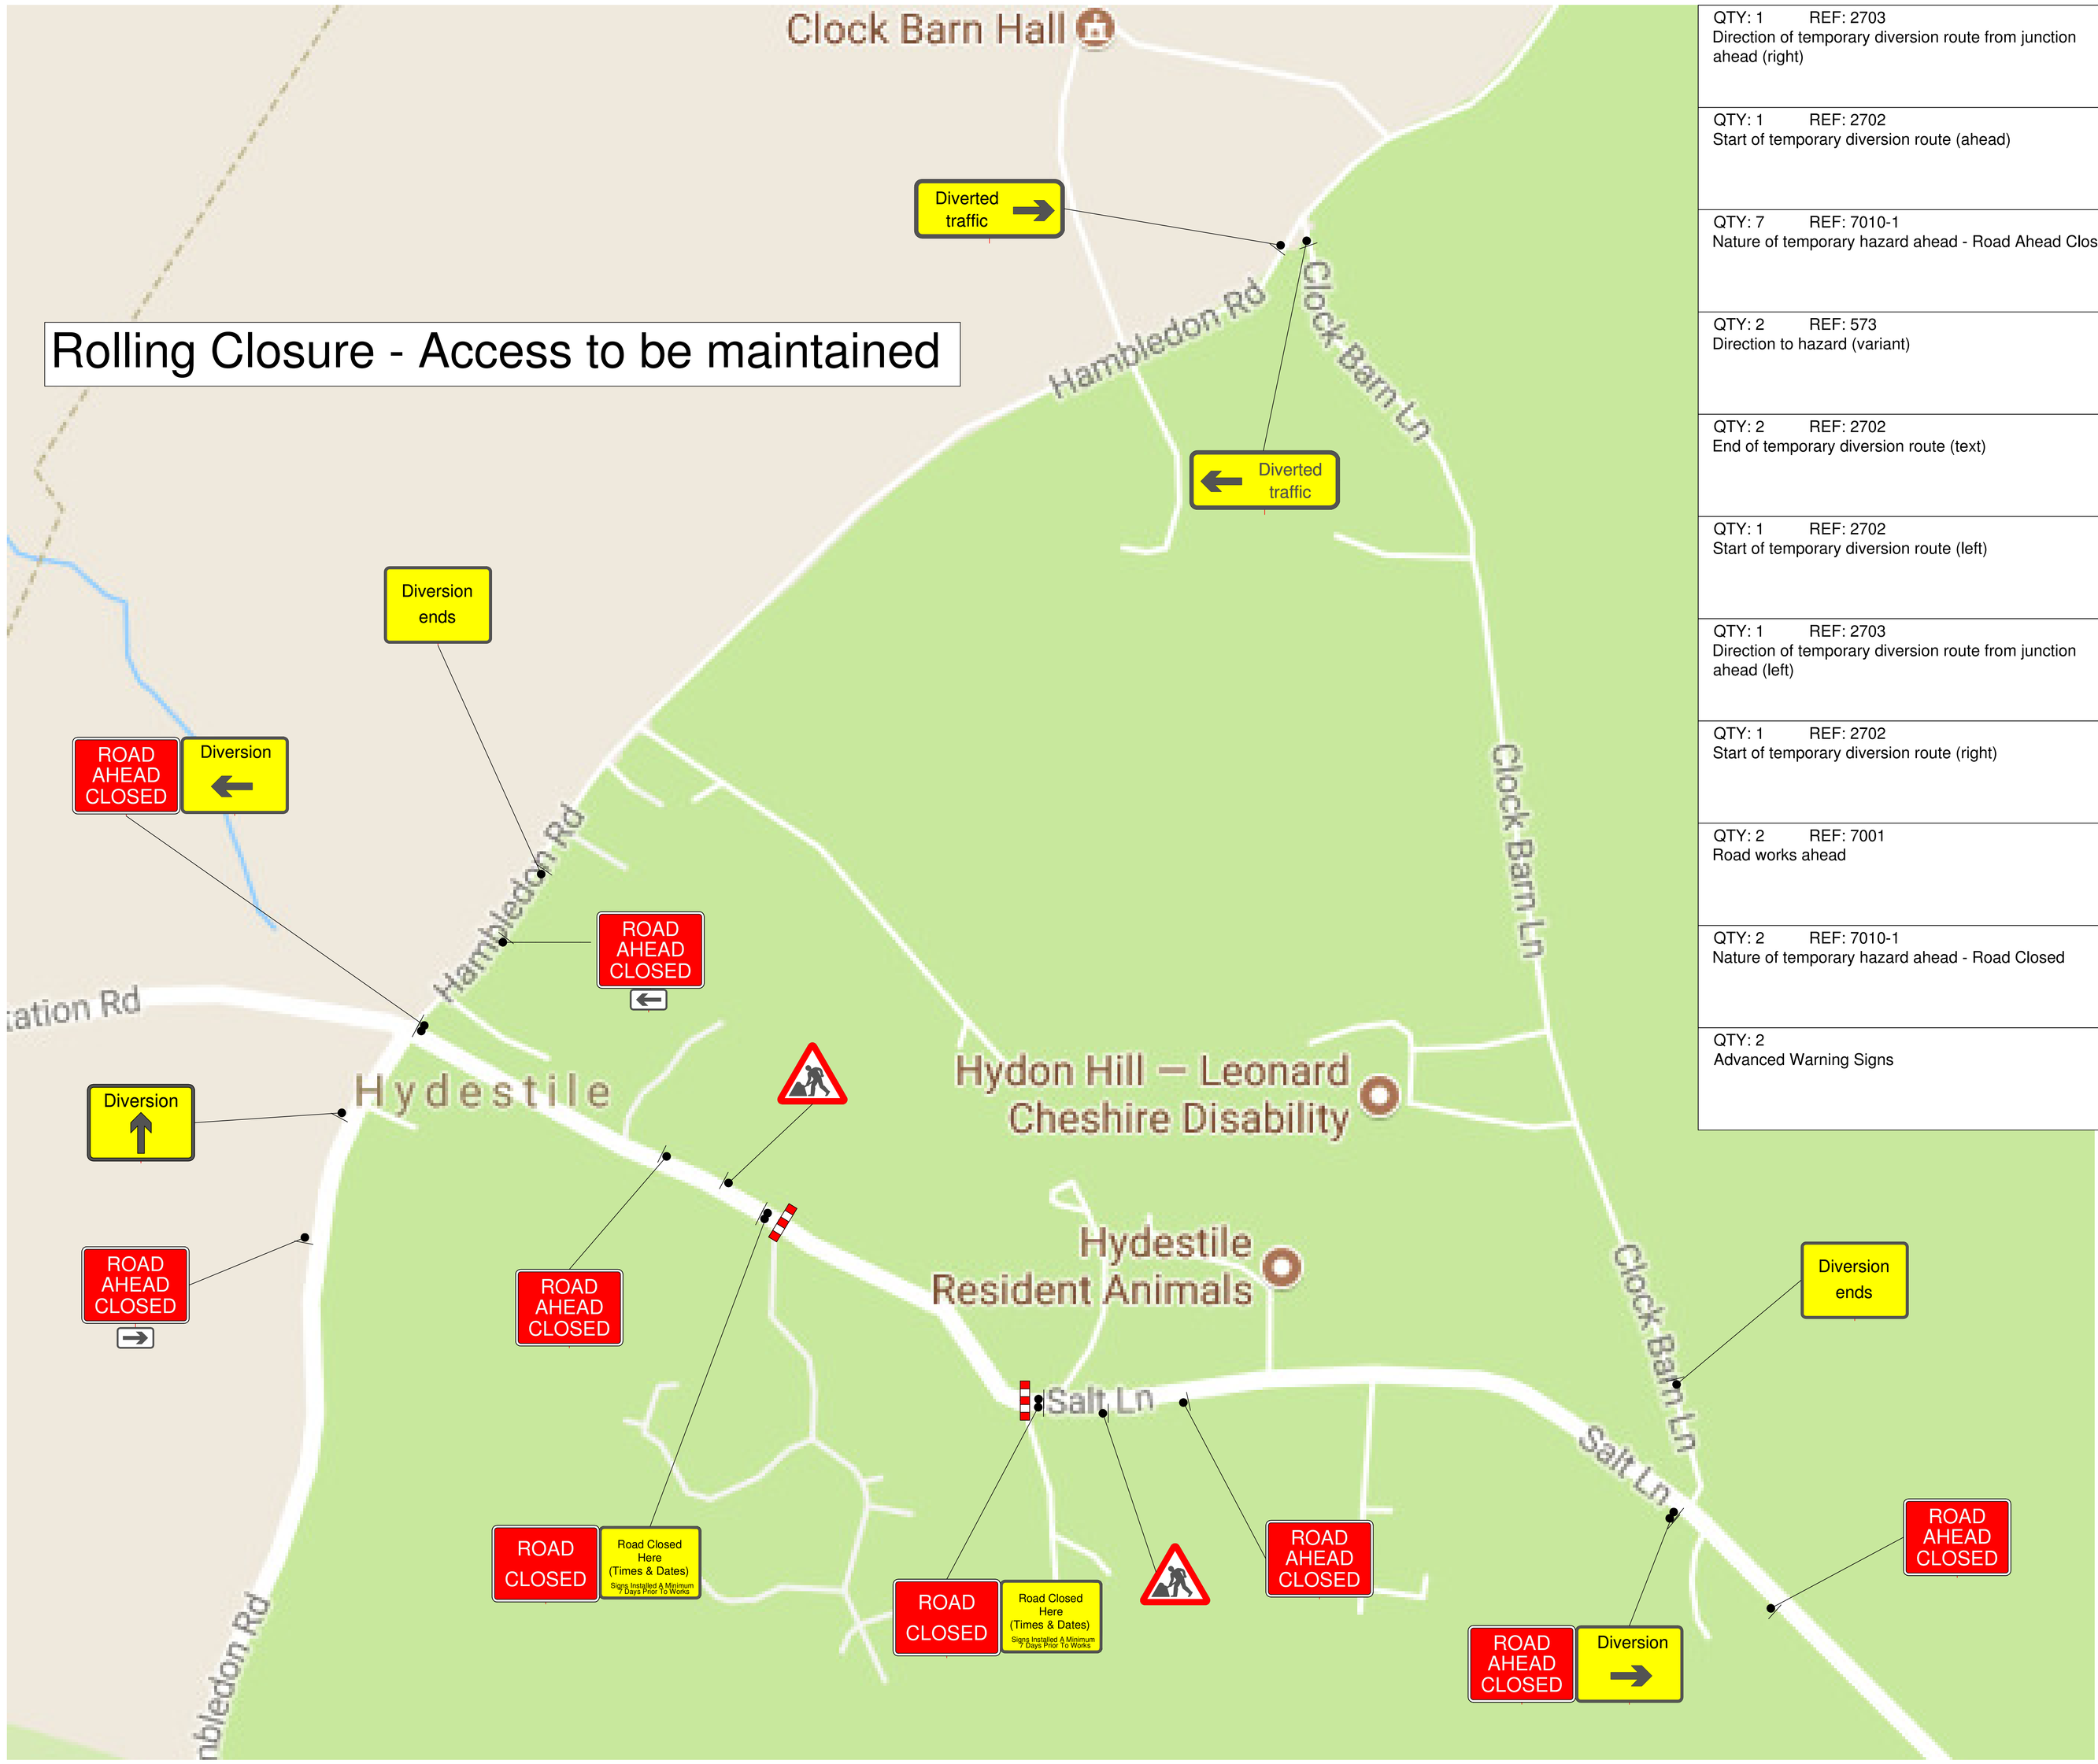

QTY: 1 REF: 2703 Direction of temporary diversion route from junction ahead (right)	Diverted traffic
QTY: 1 REF: 2702 Start of temporary diversion route (ahead)	Diversion
QTY: 7 REF: 7010-1 Nature of temporary hazard ahead - Road Ahead Closed	ROAD AHEAD CLOSED
QTY: 2 REF: 573 Direction to hazard (variant)	
QTY: 2 REF: 2702 End of temporary diversion route (text)	Diversion ends
QTY: 1 REF: 2702 Start of temporary diversion route (left)	Diversion
QTY: 1 REF: 2703 Direction of temporary diversion route from junction ahead (left)	Diverted traffic
QTY: 1 REF: 2702 Start of temporary diversion route (right)	Diversion
QTY: 2 REF: 7001 Road works ahead	
QTY: 2 REF: 7010-1 Nature of temporary hazard ahead - Road Closed	ROAD CLOSED
QTY: 2 Advanced Warning Signs	Road Closed Here (Times & Dates) Sign Installed & Minimum 7 Days Prior To Works

CENTURION
TRAFFIC MANAGEMENT

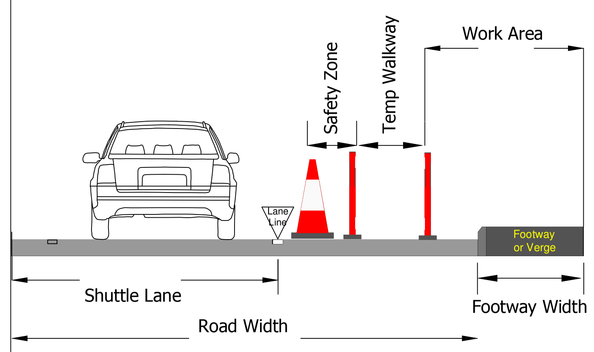

Centurion Traffic Management
3B, Haigh Park Road
Stourton
Leeds
LS10 1RT

Tel: 0113 277 5360
E-mail: info@Centuriontraffic.com
www.Centuriontraffic.com

Date: 14-11-2017

Scheme: Salt Lane Godalming, GU8 4DH

Traffic Management: Full Closure and Diversion

Scale:	Drawn	Authorised / Approved
NTS	MA	MS

Crown Copyright. All rights reserved.

Drawing Ref: MA-CTM-051

Drawings to be read in conjunction with relevant method statement and risk assessment.

Please check for amendments before use.

Unauthorised reproduction infringes Crown Copyright and may lead to prosecution or civil proceedings.

All works carried out will be in accordance with the safety at street works and road works a code of practice 2013